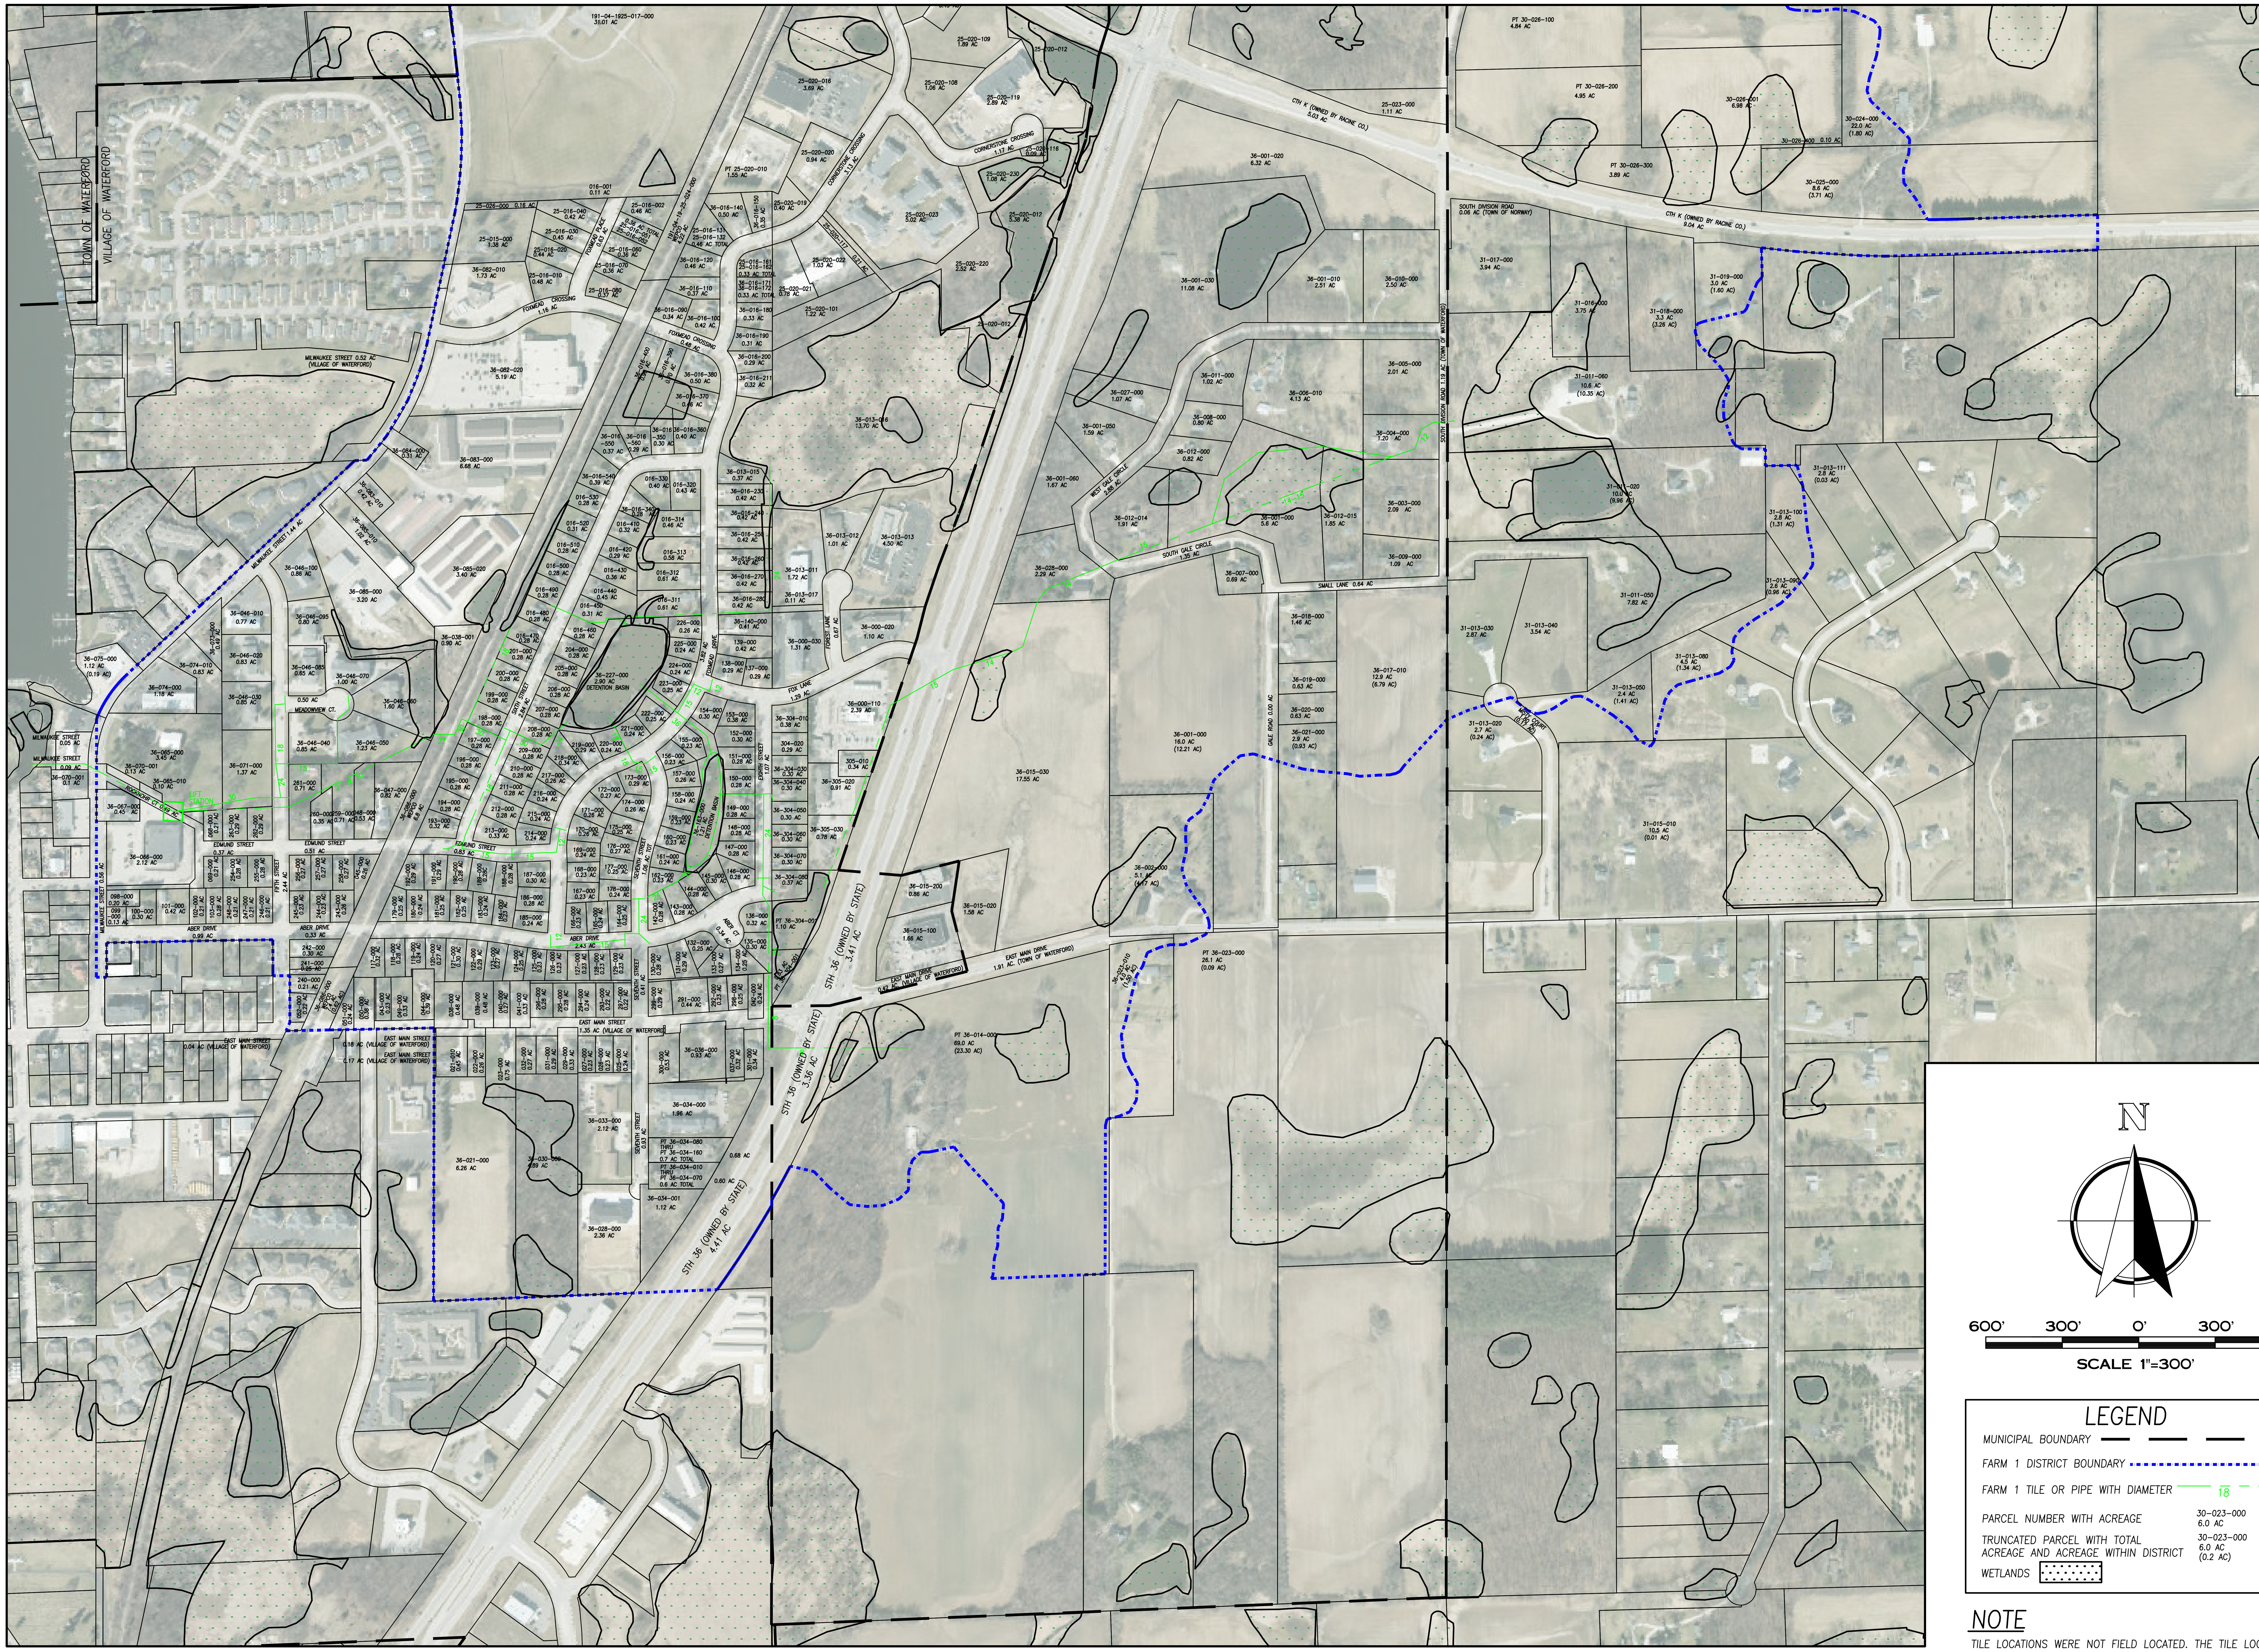


N

600' 300' 0' 300' 600'

SCALE 1"=300'

LEGEND

MUNICIPAL BOUNDARY

FARM 1 DISTRICT BOUNDARY

FARM 1 TILE OR PIPE WITH DIAMETER 18

PARCEL NUMBER WITH ACREAGE 30–023–000 6.0 AC

TRUNCATED PARCEL WITH TOTAL ACREAGE AND ACREAGE WITHIN DISTRICT 30–023–000 6.0 AC (0.2 AC)

WETLANDS

NOTE

TILE LOCATIONS WERE NOT FIELD LOCATED. THE TILE LOCATIONS, AS SHOWN, WERE IMPORTED FROM THE EXISTING FARM DRAINAGE MAP.

Nielsen Madsen + Barber
CIVIL ENGINEERS AND LAND SURVEYORS
1458 Horizon Blvd. Suite 200, Racine, WI. 53406
Tele: (262)634-5588 Website: www.nmbsc.net


RACINE COUNTY BOARD OF DRAINAGE COMMISSIONERS WATERFORD CREEK DRAINAGE DISTRICT (FARM NO. 1)

NO.	REVISION	BY	DATE

PROJ. MGR:	JJC
DRAFTED:	IPL
DATE:	10-6-2026
CHECKED:	JJC
DATE:	10-6-2026

2026.0006.02

SHEET 1 OF 2

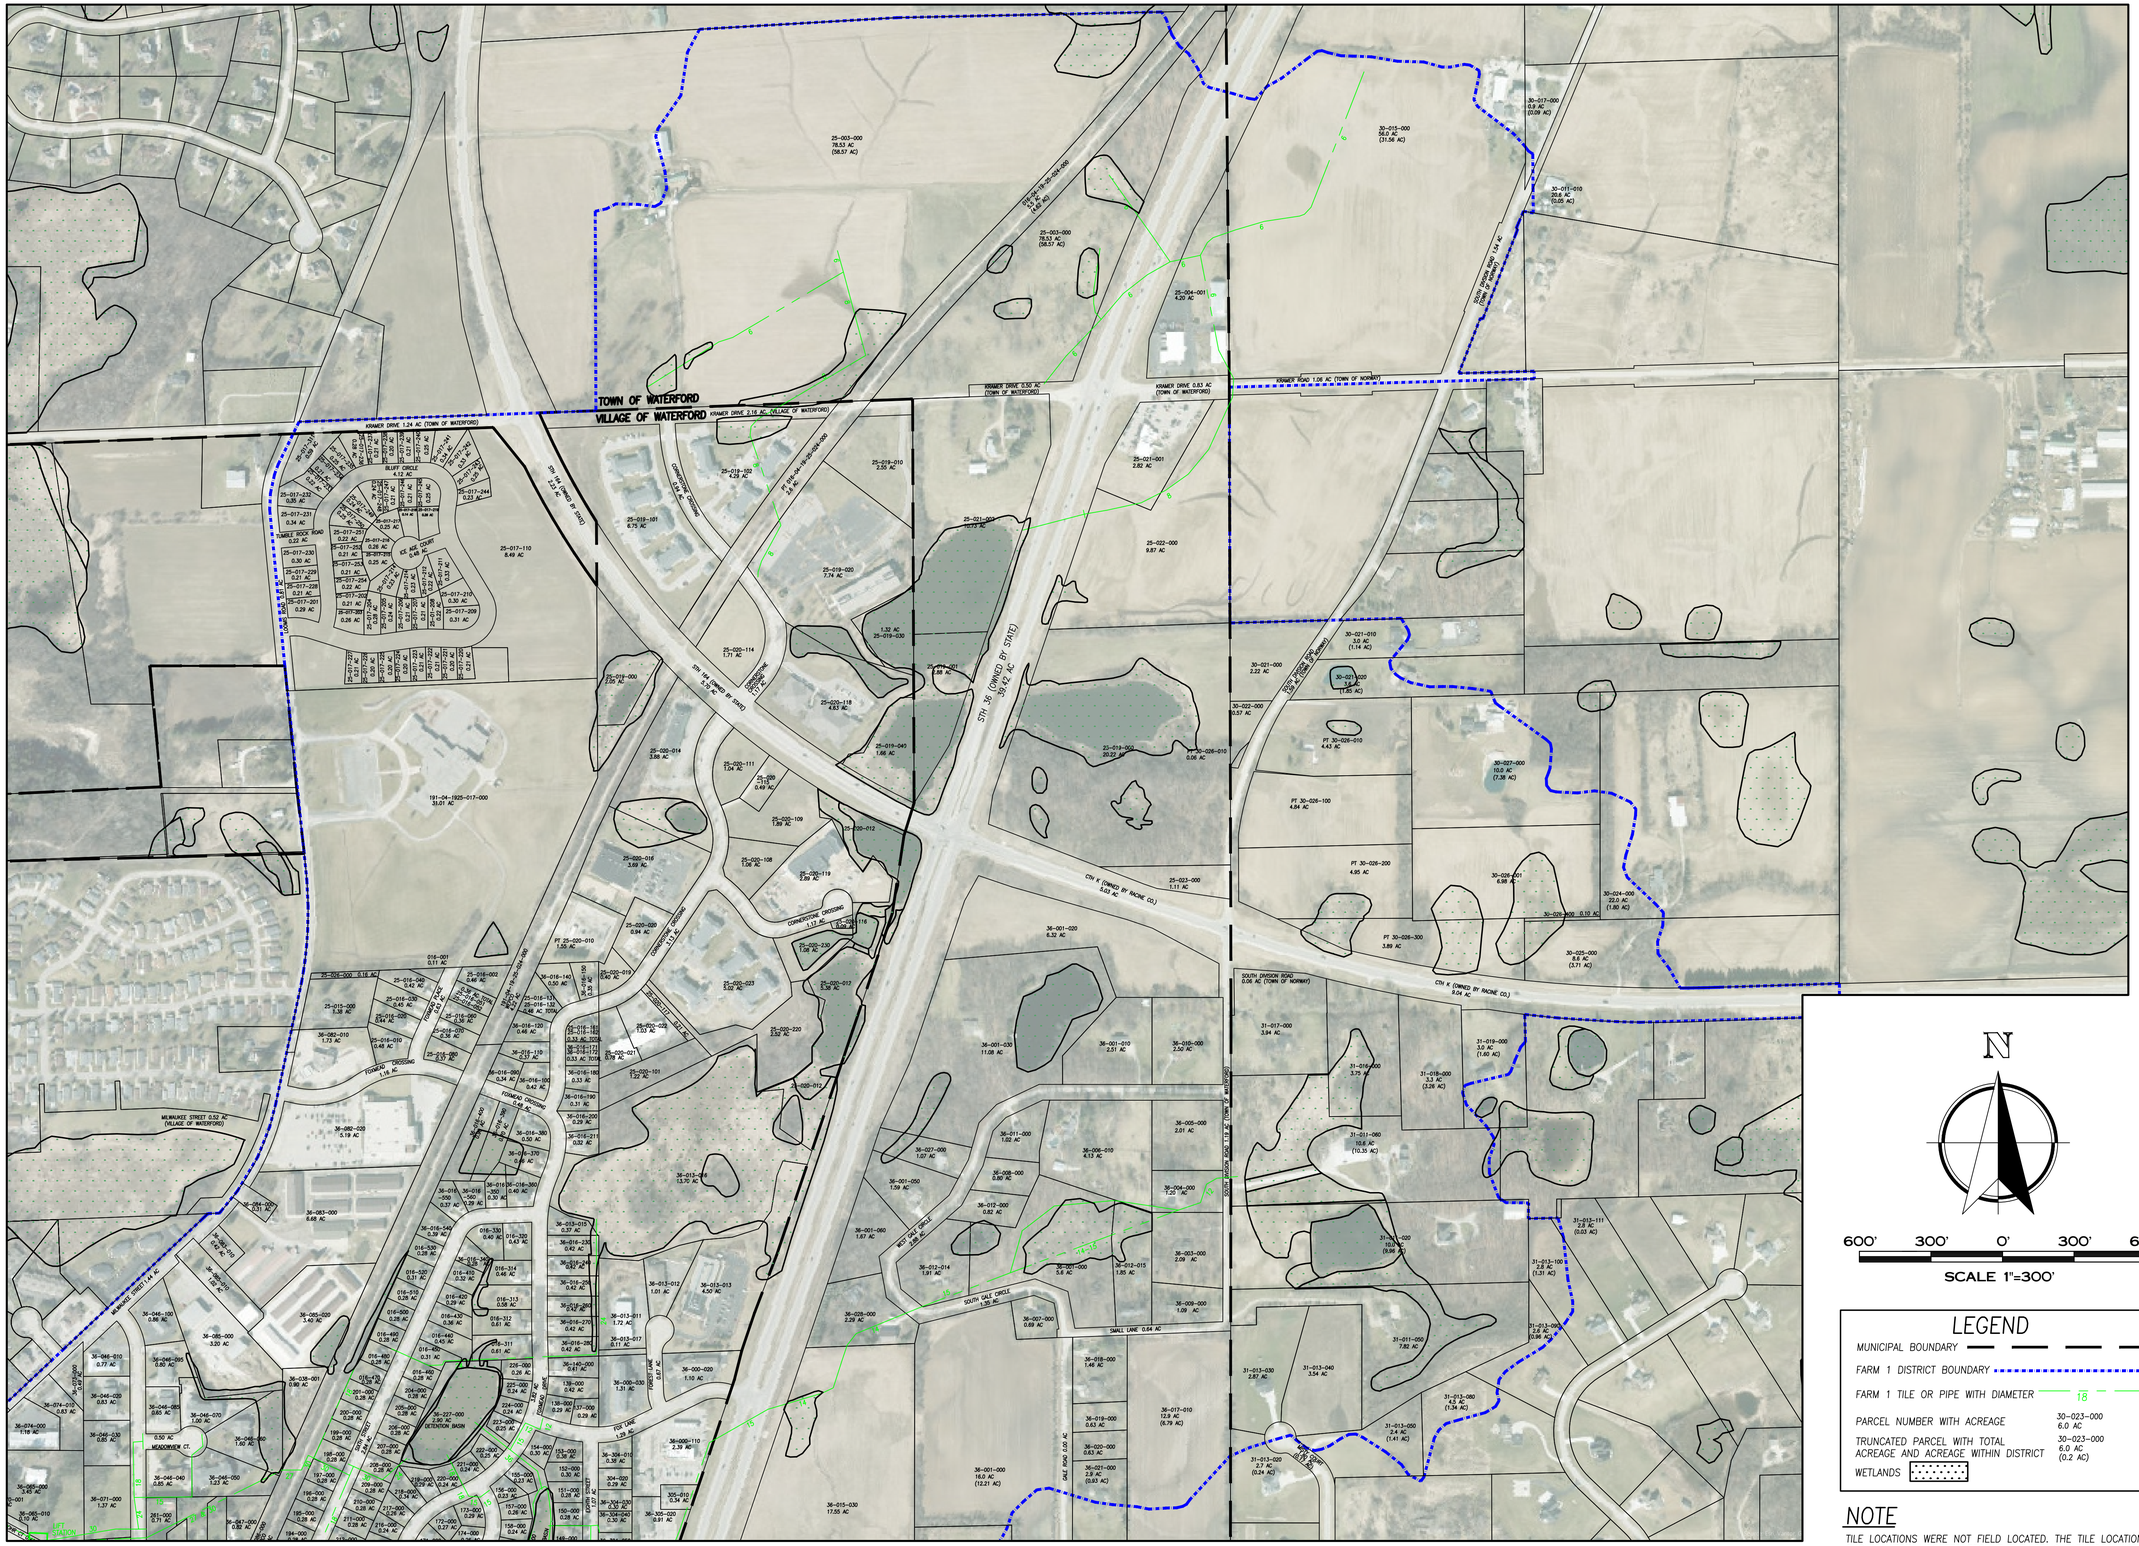

LEGEND

- MUNICIPAL BOUNDARY
- FARM 1 DISTRICT BOUNDARY
- FARM 1 TILE OR PIPE WITH DIAMETER — 18
- PARCEL NUMBER WITH ACREAGE — 30-023-000 6.0 AC
- TRUNCATED PARCEL WITH TOTAL ACREAGE AND ACREAGE WITHIN DISTRICT — 30-023-000 6.0 AC (0.2 AC)
- WETLANDS

NOTE

TILE LOCATIONS WERE NOT FIELD LOCATED. THE TILE LOCATIONS, AS SHOWN, WERE IMPORTED FROM THE EXISTING FARM DRAINAGE MAP.

RACINE COUNTY BOARD OF DRAINAGE COMMISSIONERS WATERFORD CREEK DRAINAGE DISTRICT (FARM NO. 1)

Nielsen Madsen + Barber
CIVIL ENGINEERS AND LAND SURVEYORS
1458 Horizon Blvd. Suite 200, Racine, WI. 53406
Tele: (262)634-5588 Website: www.nmbsc.net

NO.	REVISION	BY	DATE

PROJ. MGR:	JJC	
DRAFTED:	IPL	
DATE:	10-6-2026	
CHECKED:	JJC	
DATE:	10-6-2026	

2026.0006.02

SHEET 2 OF 2